POINT PINOS LIGHT STATION, CAL.

Topography from surveys by H. Bamber 1894; corrected to
Notes: Light, Third Order, fixed white; focal plane 89 feet above Mean High Water.
Date of Reservation March 15, 1870, 25 acres; Aug. 20, 1901, 67 acres

	NAME	SIZE	DATE.
A	Light House.		
B	Store House.		
C	Laborers House.		
D	Oil House.		
E	Tool House.		
F	Fowl House.		
G	Barn & Carriage House.		
H	Stable		
J	Water Trough		
K	Tank.		
L			

Scale 1 inch = 250 feet for fig. 1.

250 200 150 100 50 0 250' 500' 750' 1000'

Scale 1 inch = 25 feet for fig. 2.

25 20 15 10 5 0 25' 50' 75' 100'

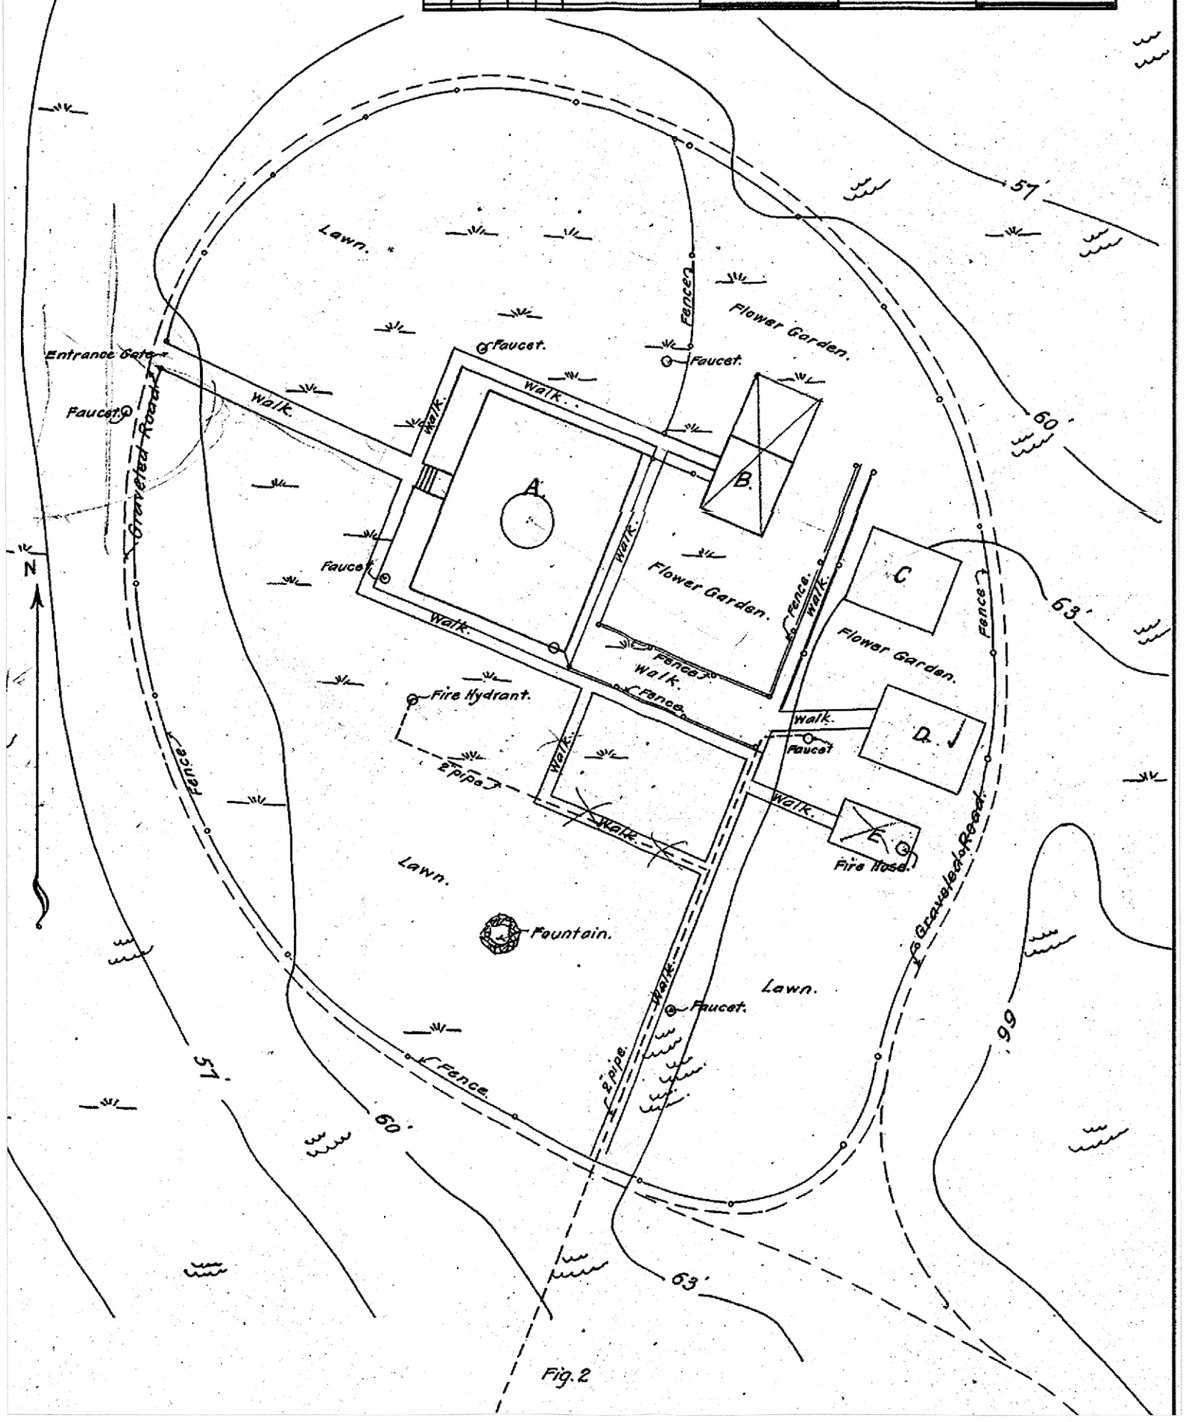

Fig. 2